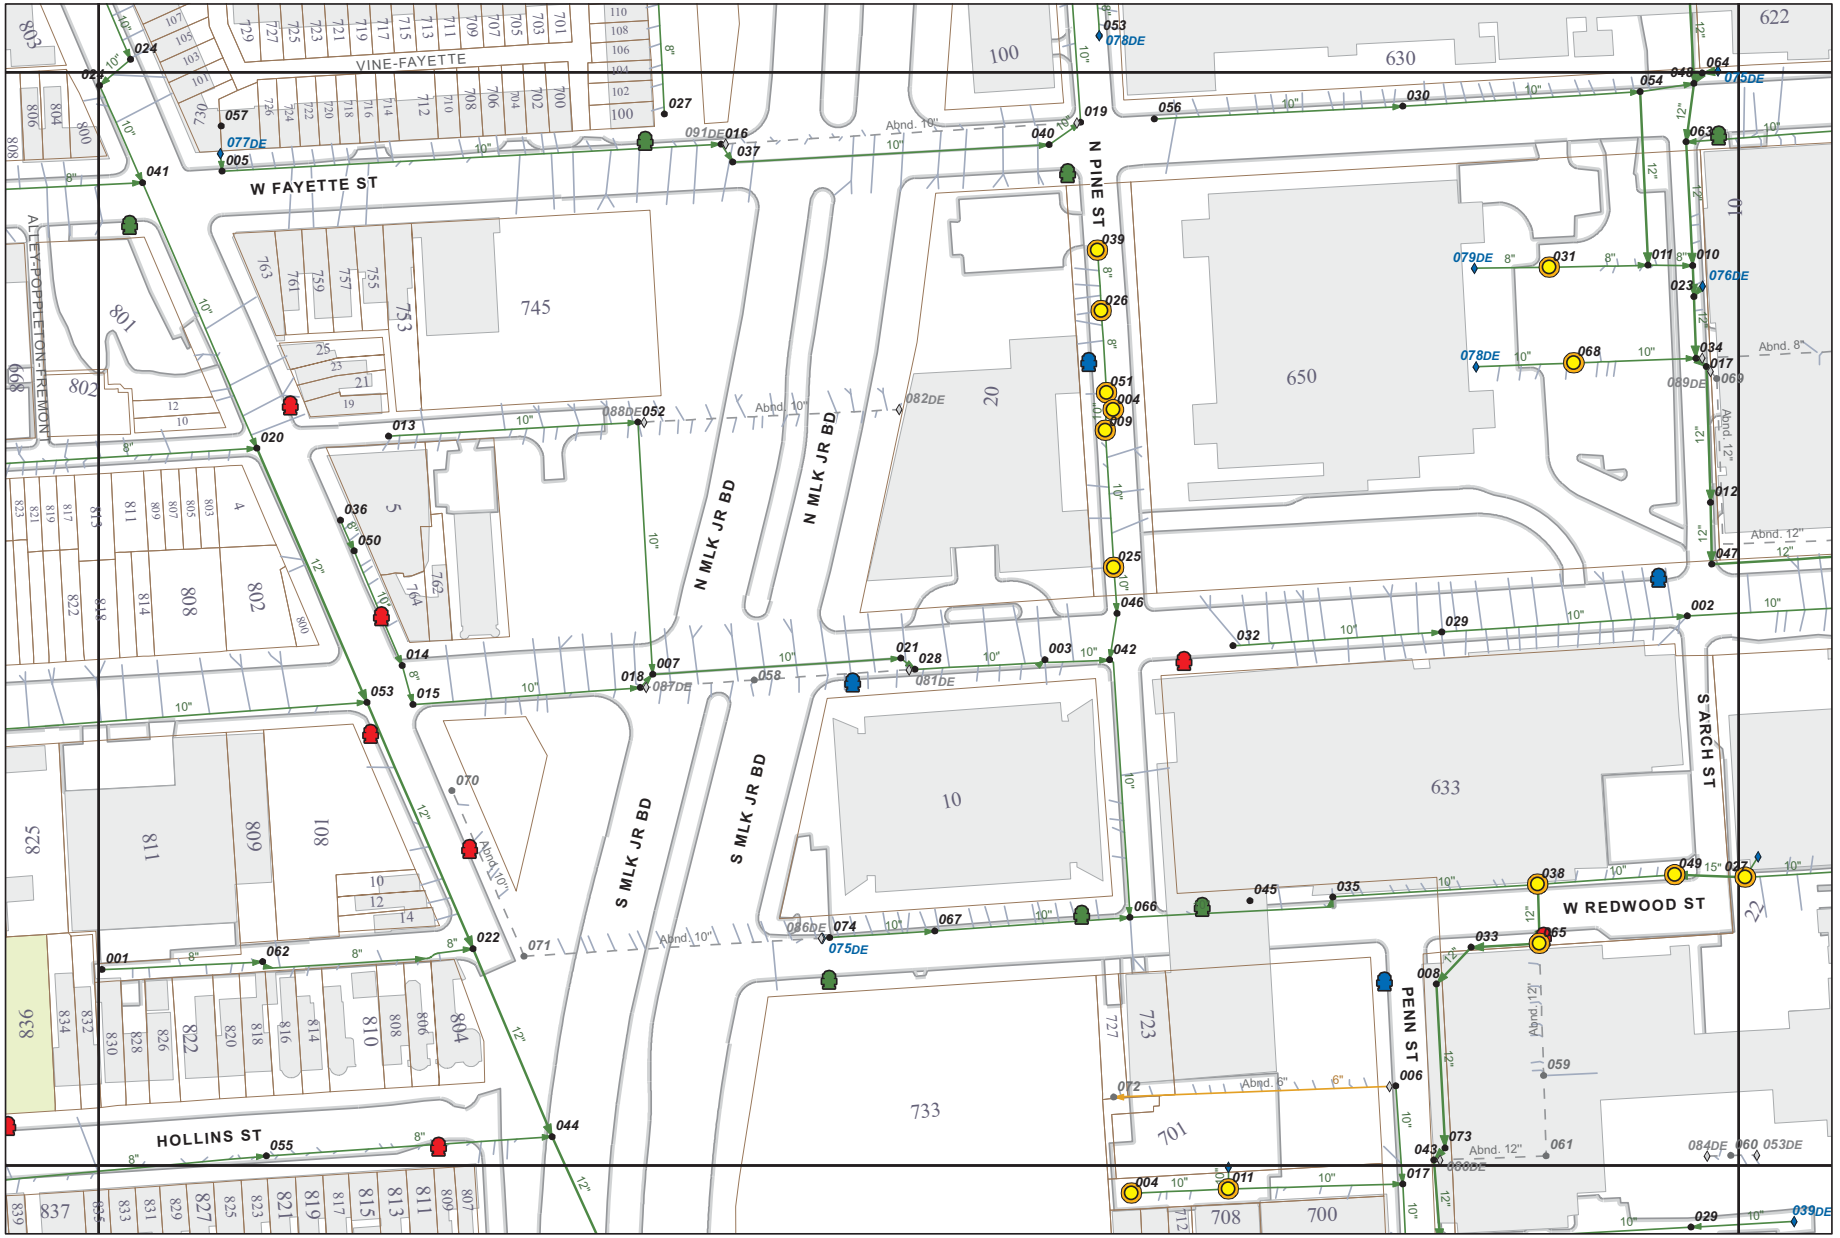

City of Baltimore

CCTV Inspection Map

Low Level Sewershed

- Manhole, Active
- Manhole, Abandoned
- Sewer End, Active
- Sewer End, Aband.
- House Connection
- CCTV Insp. Area

Sewers:
- <8"
- 8"-12"
- 12"-24"
- >24"
- Abandoned
- Priority Sewer/MH

Notes:

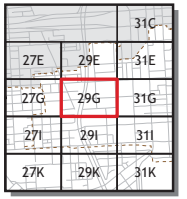

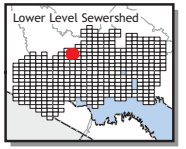

Hazen and Sawyer | PHRA | Hatch Mott MacDonald

0 50 100 200 300 400 Feet

1 Inch = 100 Feet

CCTV Inspection Area: 3A

Map Page:

29G